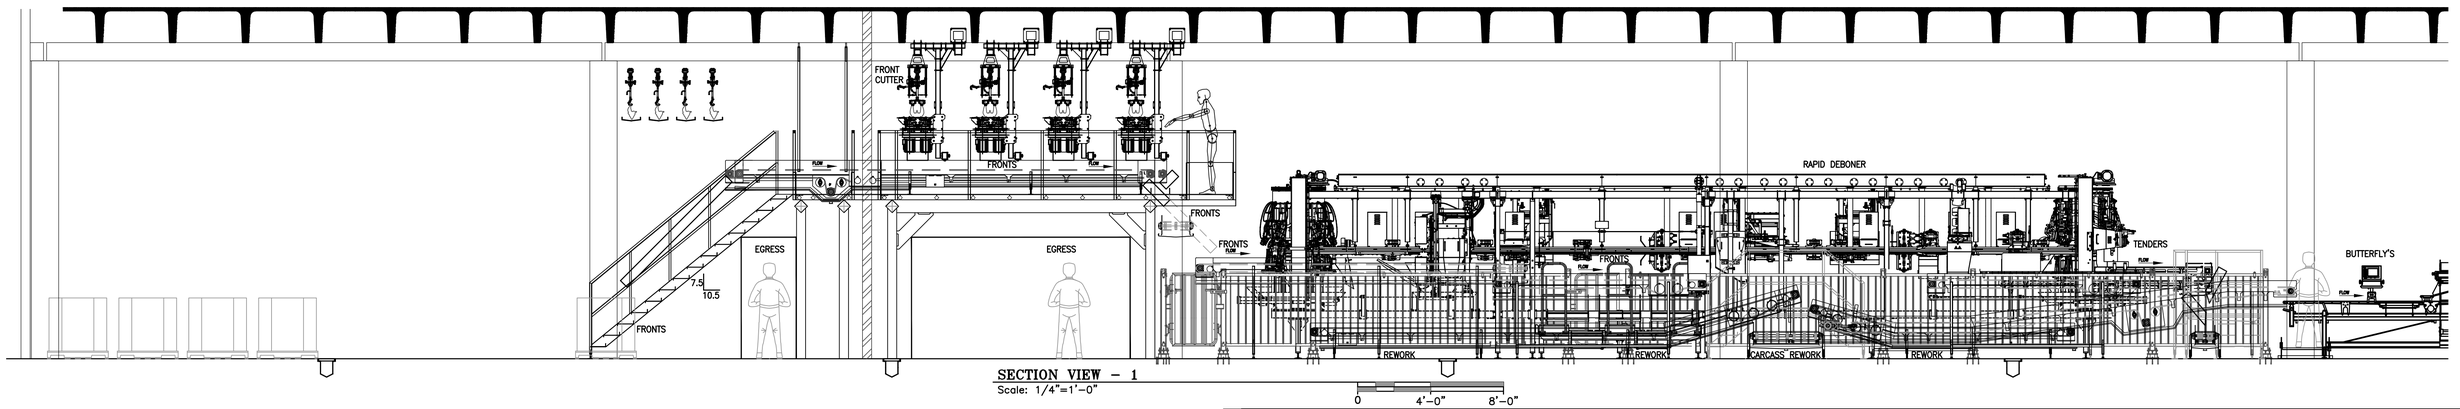

SECTION VIEW – 1
Scale: 1/4"=1'–0"

0 4'–0" 8'–0"

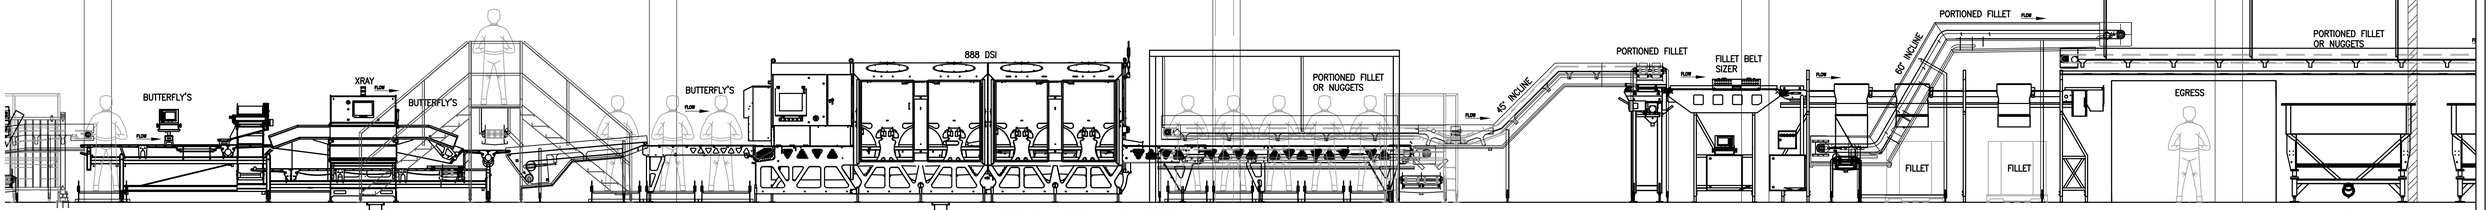

SECTION VIEW – 1 CONT.
Scale: 1/4"=1'–0"

0 4'–0" 8'–0"

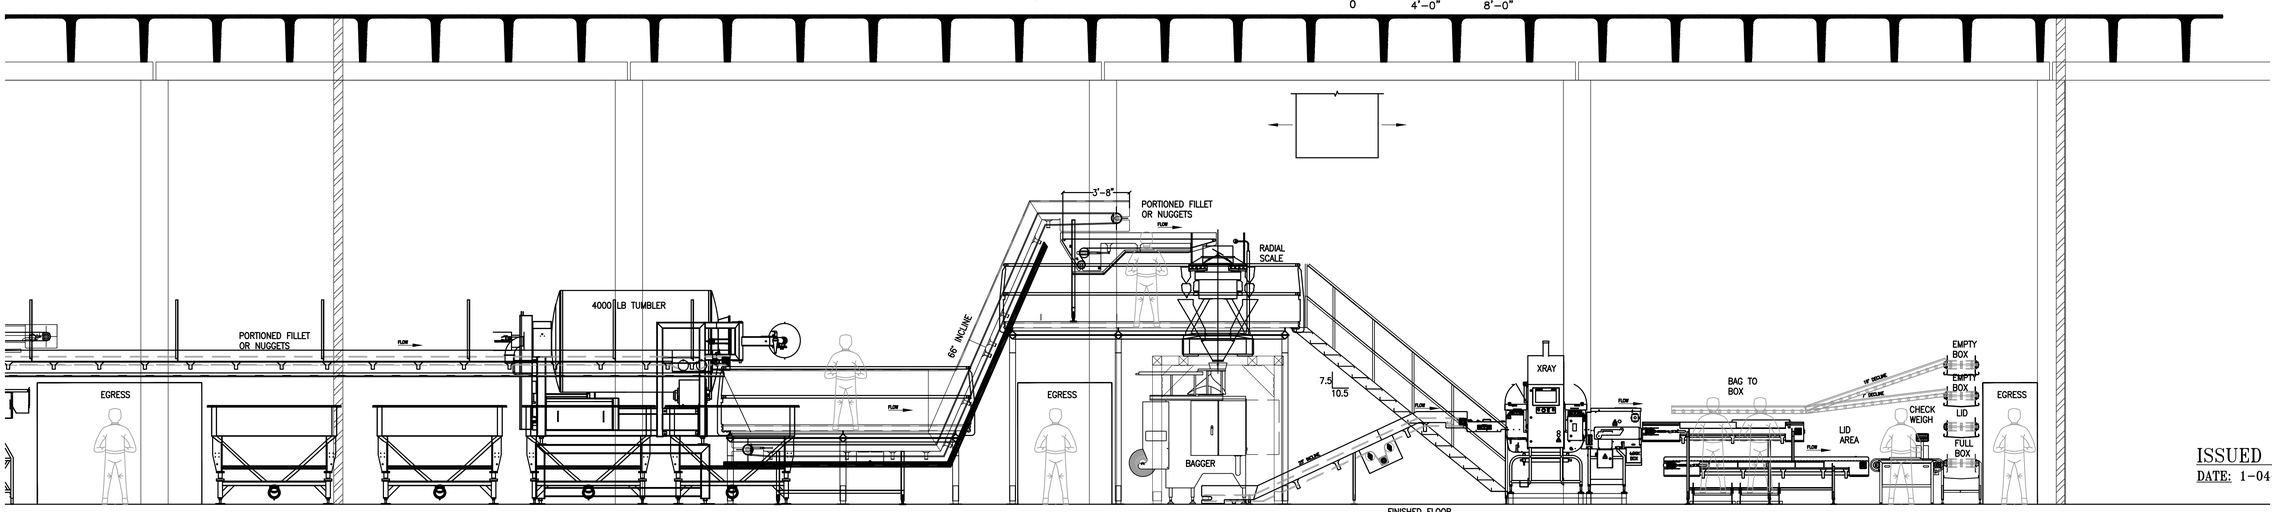

SECTION VIEW – 1 CONT.
Scale: 1/4"=1'–0"

0 4'–0" 8'–0"

ISSUED FOR BID
DATE: 1–04–19

REVISION	DATE BY	REVISION	DATE BY

NOTED 12/04/2018 PAGE 1 OF
DEBONING PROJECT
DRAWN BY J PYATT

THIS DESIGN DRAWING AND SPECIFICATION IS THE EXCLUSIVE PROPERTY OF PILGRIM'S PRIDE CORPORATION. IT AND/OR THE DESIGN THEREIN IS NOT TO BE COPIED, SOLD, TRANSFERRED, OR REPRODUCED IN ANY WAY AND IS SUBJECT TO RETURN ON DEMAND. THE ITEMS DESCRIBED MAY NOT BE BUILT OR ASSEMBLED OR ITS DESIGN CRITERIA DISCLOSED TO OTHER PARTIES WITHOUT THE EXPRESSED WRITTEN PERMISSION OF PILGRIM'S PRIDE CORPORATION.

Pilgrim's Pride Corporation
898 Barber Street
P.O. Box 1668
Athens, GA 30603

Q600